AERODROME GROUND MOVEMENT CHART - ICAO

DISTANCES IN METRES
ALTITUDES, ELEVATIONS AND HEIGHTS IN FEET.

26° 16' 14.97"N
050° 38' 01.17"E

APRON ELEV
8.92 FT

TWR 118.50
GMC 121.85

BAHRAIN / BAH INTL

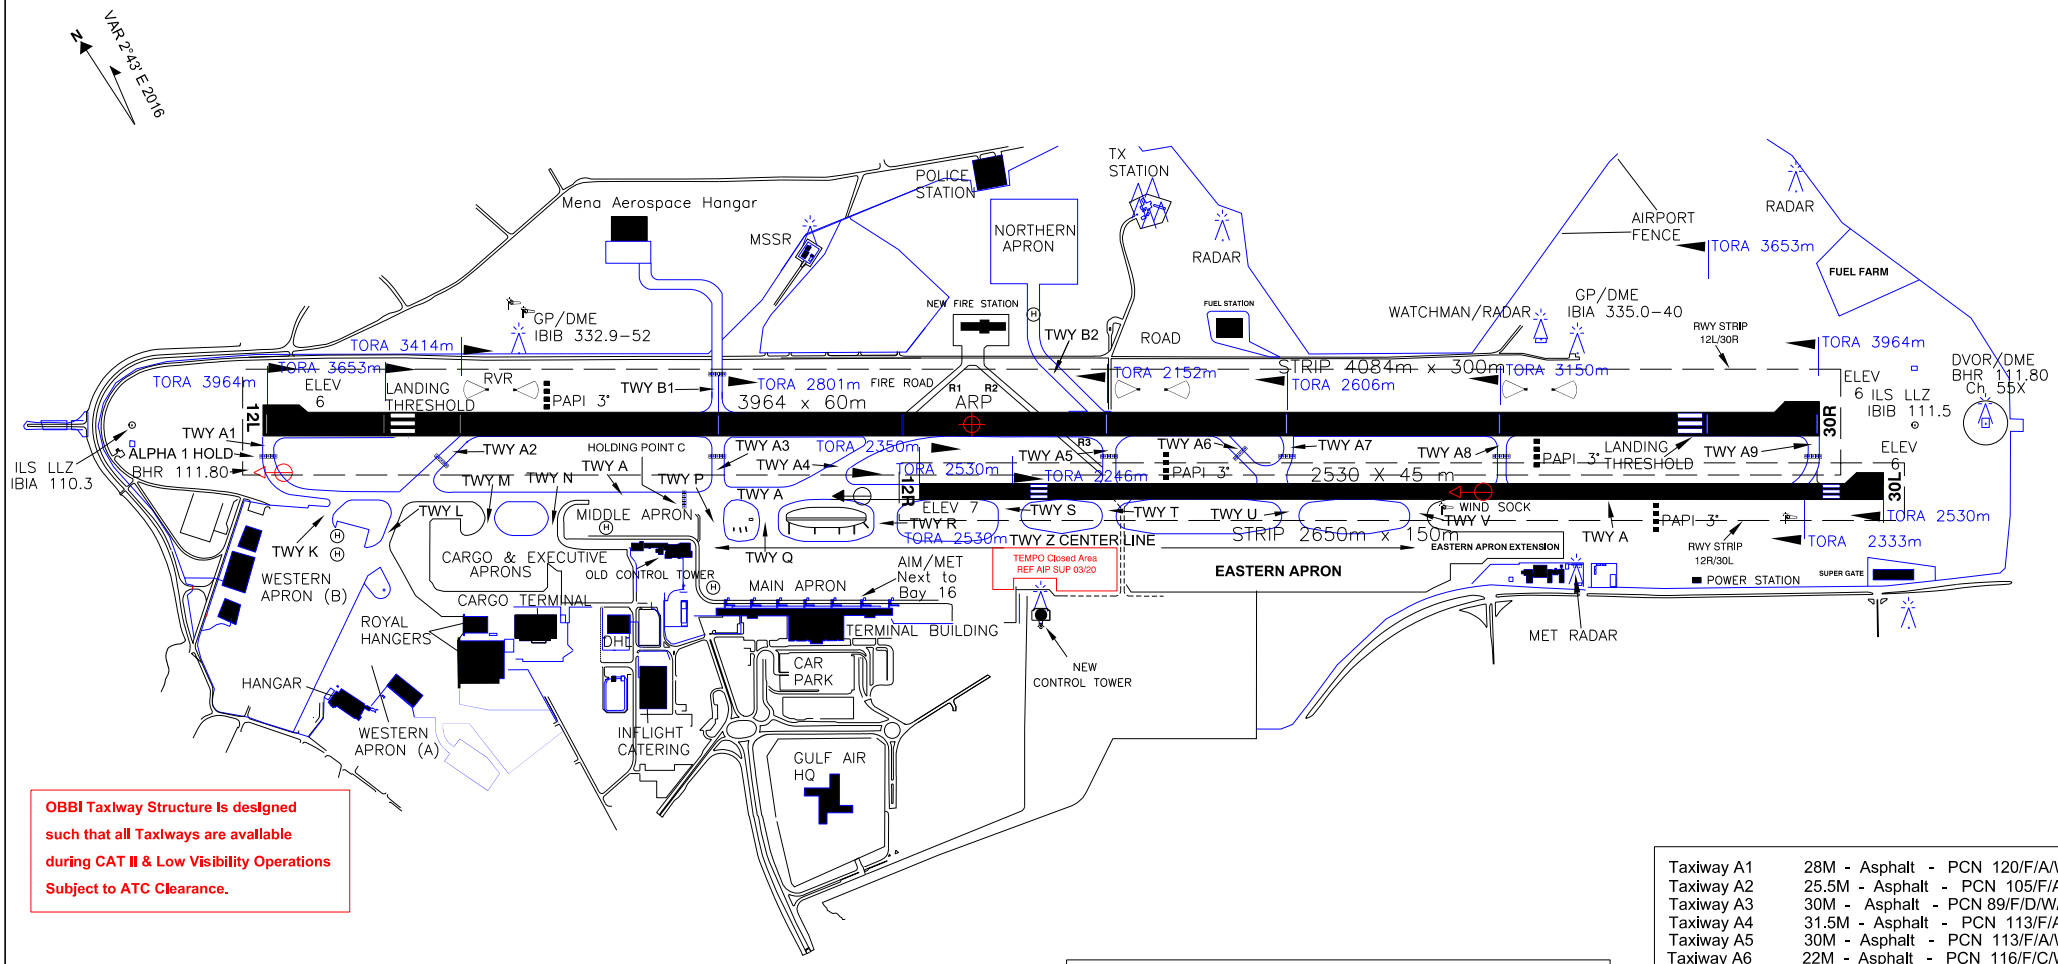

OBBI Taxiway Structure Is designed such that all Taxiways are available during CAT II & Low Visibility Operations Subject to ATC Clearance.

LEGEND	
ARP	
TAXI HOLDING POSITION PRECISION APCH RWY	
VOR CHECK POINT AND FREQ.	
LANDING THRESHOLD	
HELIPORT	H
LINKWAY DESIGNATED BY MARKER BOARDS ILLUMINATED AT NIGHT	TWY G
RUNWAY VISUAL RANGE (RVR)	
WIND SOCK	

SCALE
metres
500 0 500

RWY 12L / 30R

RWY 12L : FIRST 307M CONCRETE PCN 120/R/B/W/T
RWY 30R : FIRST 307M CONCRETE PCN 113/R/B/W/T
BETWEEN DISPLACED THRESHOLD ASPHALT PCN 108/F/A/W/T

RWY 12R / 30L

RWY 12R/30L - ASPHALT PCN 113/F/A/W/T
MAIN TAXIWAY A - 45M WIDE (BACK UP RWY 12R/30L)
R TO A9 PCN 113/F/A/W/T
MAIN TAXIWAY A - 26M WIDE PCN 113/F/A/W/T

Taxiway A1	28M	Asphalt	PCN	120/F/A/W/T
Taxiway A2	25.5M	Asphalt	PCN	105/F/A/W/T
Taxiway A3	30M	Asphalt	PCN	89/F/D/W/T
Taxiway A4	31.5M	Asphalt	PCN	113/F/A/W/T
Taxiway A5	30M	Asphalt	PCN	113/F/A/W/T
Taxiway A6	22M	Asphalt	PCN	116/F/C/W/T
Taxiway A7	23M	Asphalt	PCN	107/F/A/W/T
Taxiway A8 & A9	29M	Asphalt	PCN	120/F/A/W/T
Taxiway B1	23M Code E	Asphalt	PCN	37/F/B/X/T
Taxiway B1	23M Code D	Asphalt	PCN	22/F/B/X/T
Taxiway K	26M	Concrete	PCN	64/R/B/W/T
Taxiway L	26M	Asphalt	PCN	75/F/A/W/T
Taxiway M	34M	Asphalt	PCN	118/F/B/W/T
Taxiway N	34M	Asphalt	PCN	103/F/B/W/T
Taxiway P	33M	Concrete	PCN	85/R/B/W/T
Taxiway Q	49M	Concrete	PCN	56/R/C/W/T
Taxiway R	49M	Concrete	PCN	87/R/B/W/T
Taxiway S	44M	Asphalt	PCN	120/F/A/W/T
Taxiway T,U&V	42M	Asphalt	PCN	120/F/A/W/T
Taxiway B2	30M	Asphalt	PCN	113/F/A/W/T
Taxiway Z	63M	Asphalt	PCN	72/F/A/X/T

Amendment: Renaming of Main TWY's and Links.